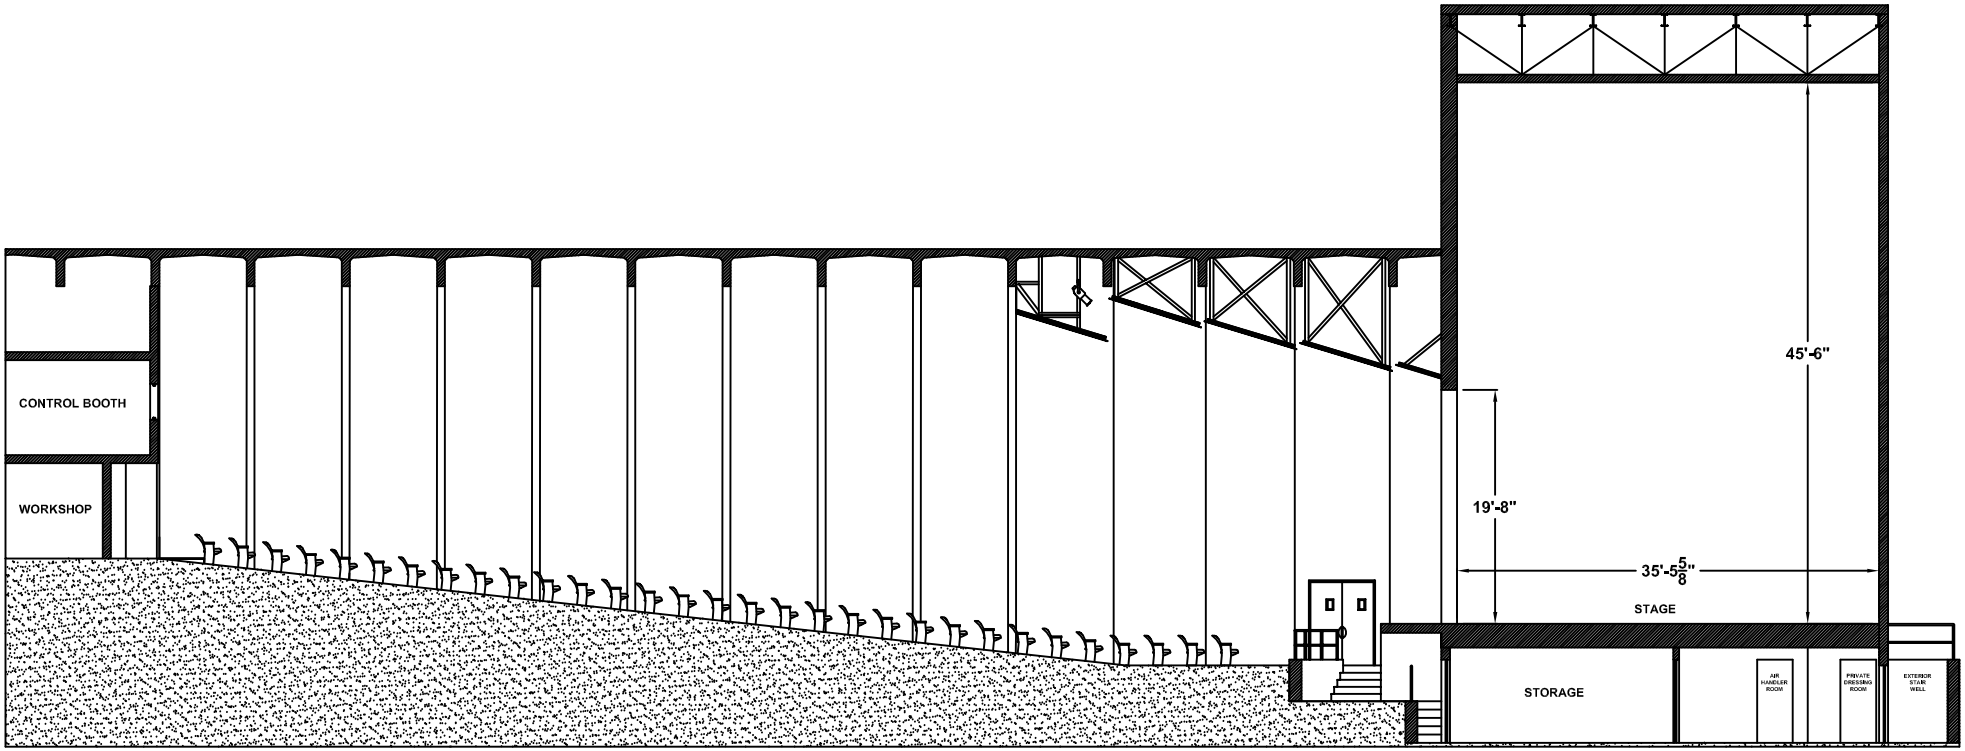
CONTROL BOOTH
WORKSHOP
45'-6"
19'-8"
35'-5 5/8"
STAGE
STORAGE
AIR HANDLER ROOM
PRIVATE DRESSING ROOM
EXTERIOR STAIR WELL